LTI Visions Planning & Décor

Featuring Seminole County Elementary School

Changing how food is served.

VISIONS

LTI is one of the country's leading manufacturers of custom foodservice equipment. Not only do we build the finest products in the industry, but we're also a full-service provider of design services. Through LTI's Visions Planning and Décor, our in-house team can design a concept that totally transforms the look, feel and functionality of your space.

LTI, INC.
9192 Tara Boulevard
Jonesboro, GA 30237

P 770 478 8803
T 888 584 2722

info@lowtempind.com
lowtempind.com/visions

If your cafeteria is in need of a spruce up or a complete renovation, our experienced team can talk you through your options. As you'll see in this booklet, we have solutions ranging from very simple serving lines to custom serverys with all the bells and whistles - and everything in between.

Let our experts guide you through the entire Visions process:

- Our team will meet with you and show samples of work to get your imagination flowing.
- We'll take pictures of your space, start designing and present you with options.
- Once our concept meets your needs and goals, we'll begin the manufacturing and installation process.

Changing how food is served. | VISIONS™

Seminole County Elementary School

WHAT WE DID

This school wanted a very inspiring theme sprinkled throughout the dining area. It was important to use their logo and mission statement along with bright and colorful accents. Also, they were in need of new serving counters. The cafeteria looked drastically different after installation – fresh, new and beautiful.

SEMINOLE COUNTY ELEMENTARY SCHOOL

LTI | 9192 Tara Boulevard Jonesboro, GA 30236 | 770-478-8803

SEMINOLE COUNTY ELEMENTARY SCHOOL

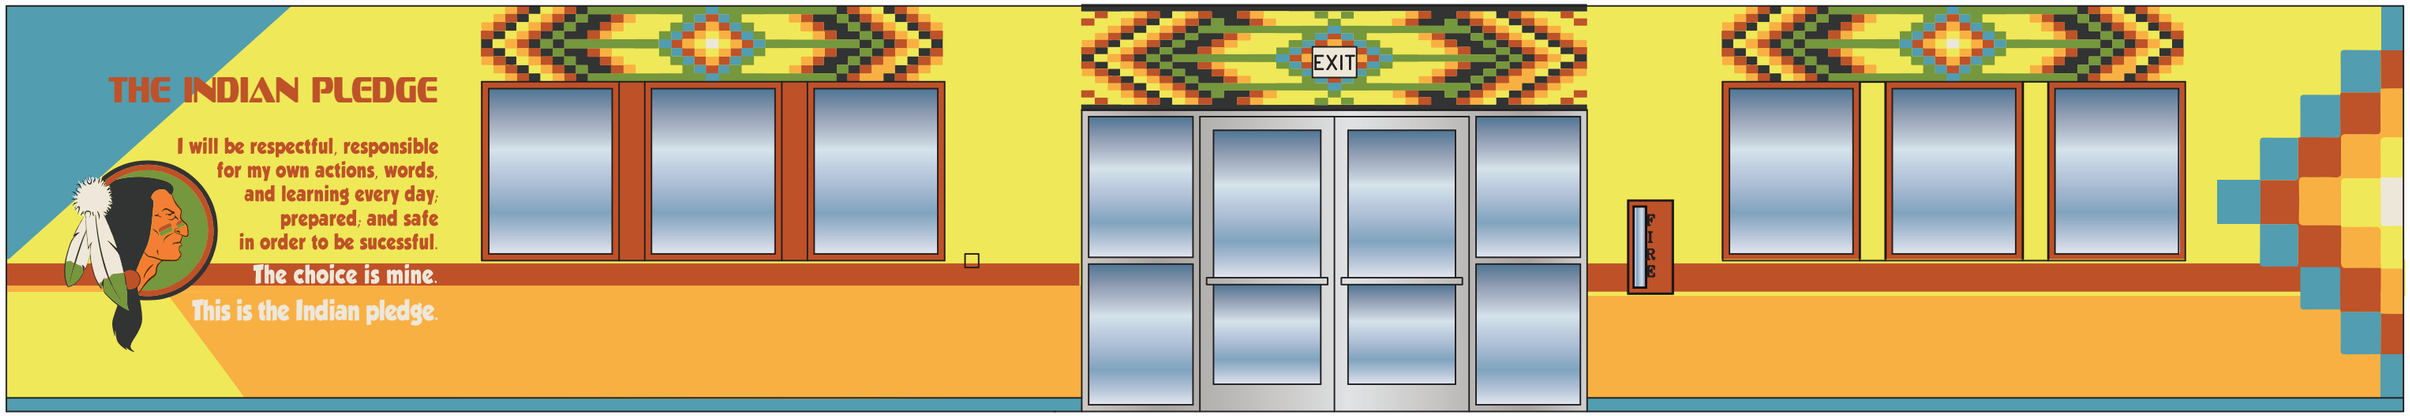

ELEVATION A

LTI | 9192 Tara Boulevard Jonesboro, GA 30236 | 770-478-8803

SEMINOLE COUNTY ELEMENTARY SCHOOL

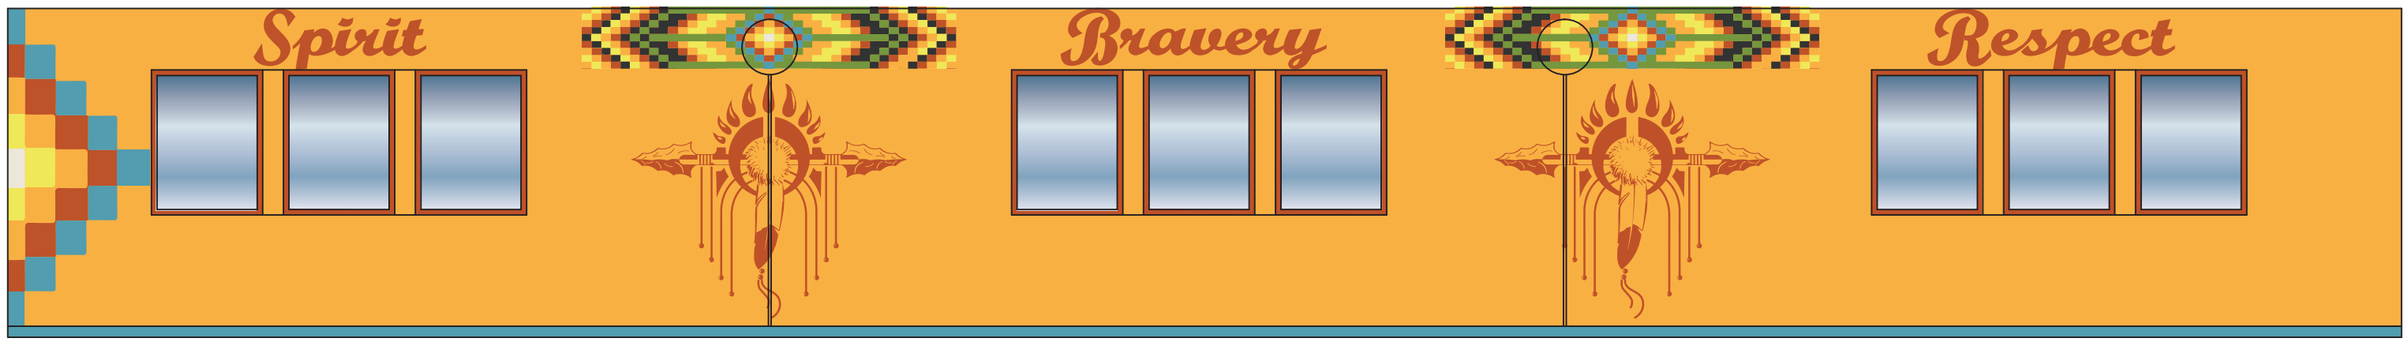

ELEVATION B

LTI | 9192 Tara Boulevard Jonesboro, GA 30236 | 770-478-8803

SEMINOLE COUNTY ELEMENTARY SCHOOL

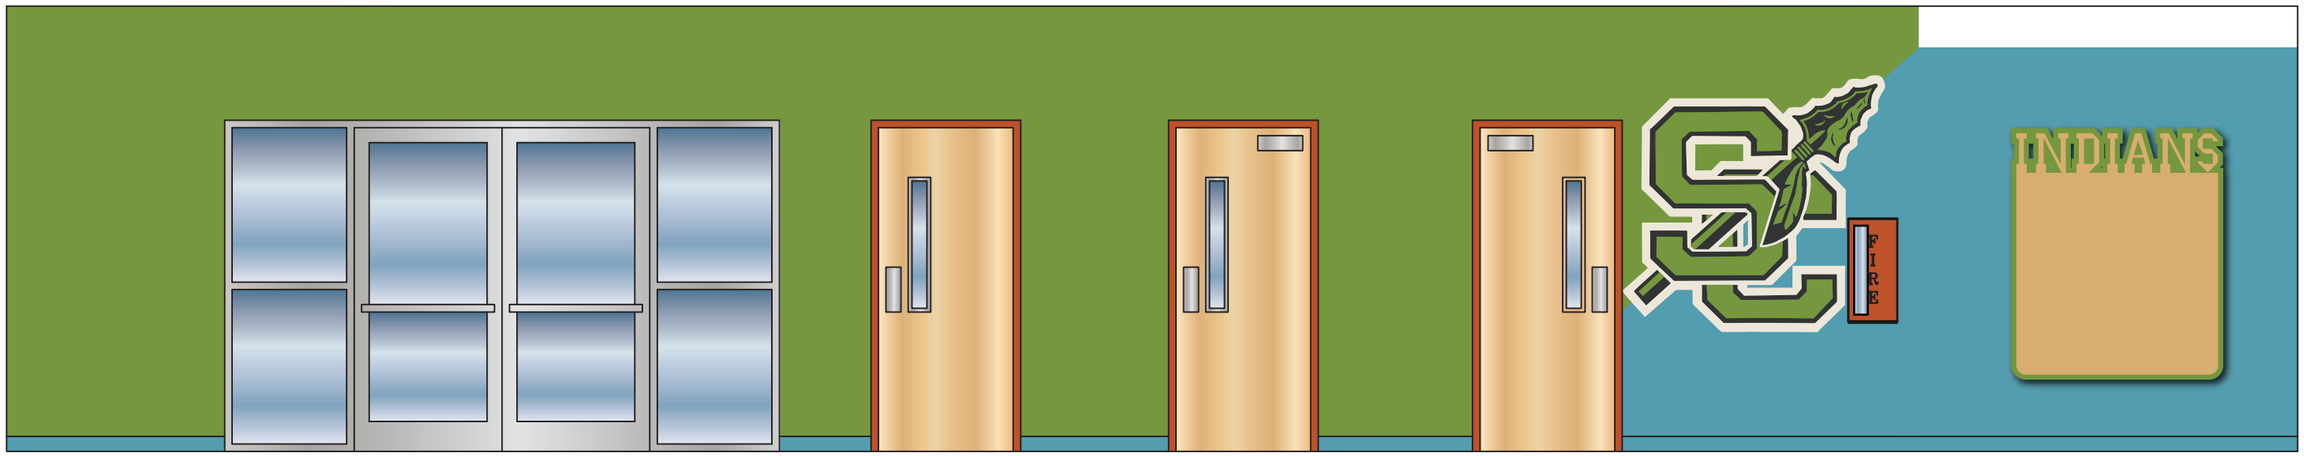

ELEVATION C

LTI | 9192 Tara Boulevard Jonesboro, GA 30236 | 770-478-8803

SEMINOLE COUNTY ELEMENTARY SCHOOL

ELEVATION D

SEMINOLE COUNTY ELEMENTARY SCHOOL

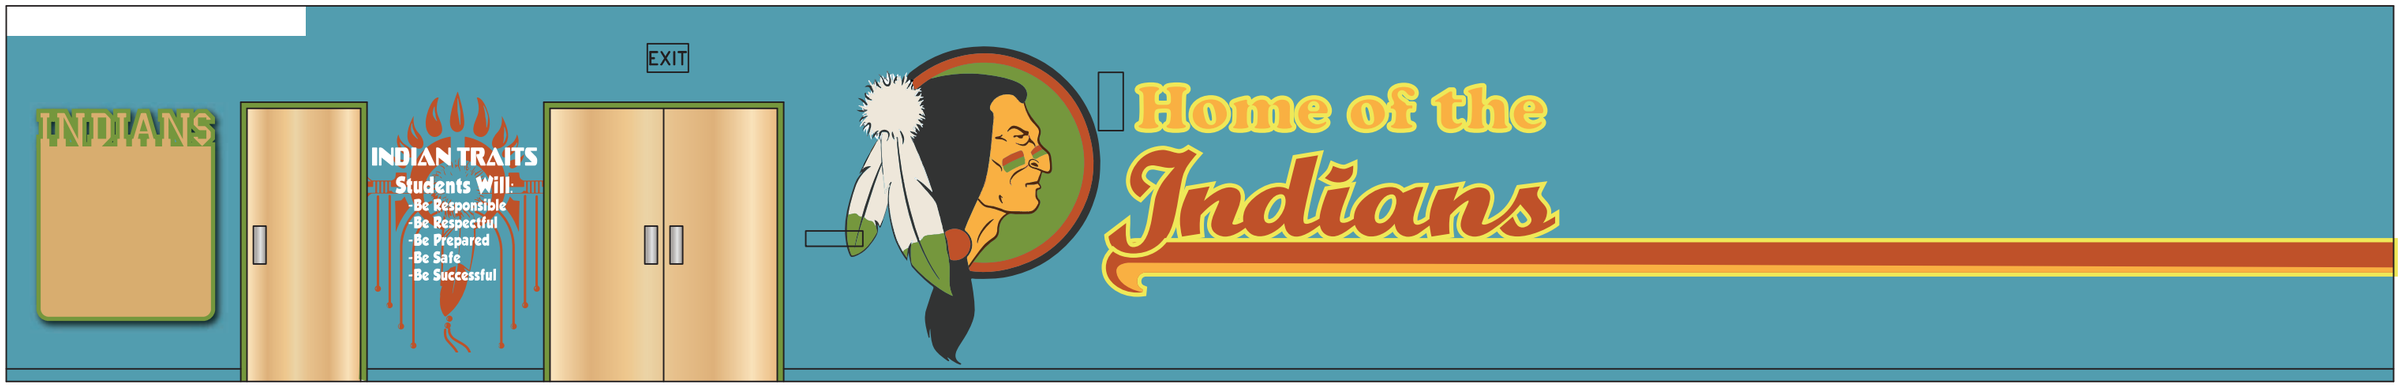

ELEVATION E

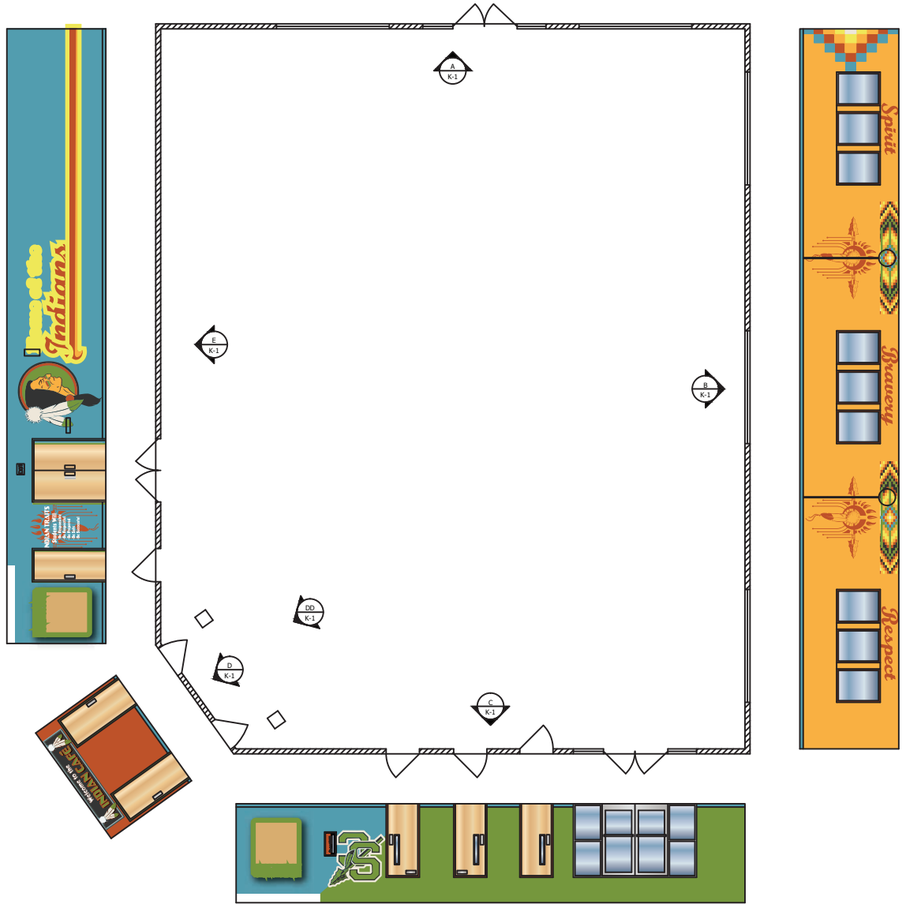

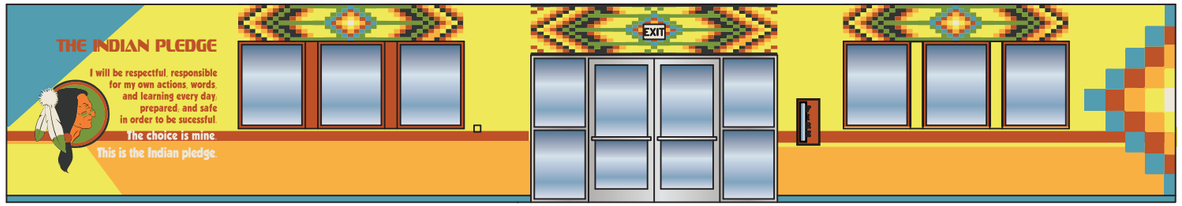

A ELEVATION
Scale: 3/8"-1'-0"

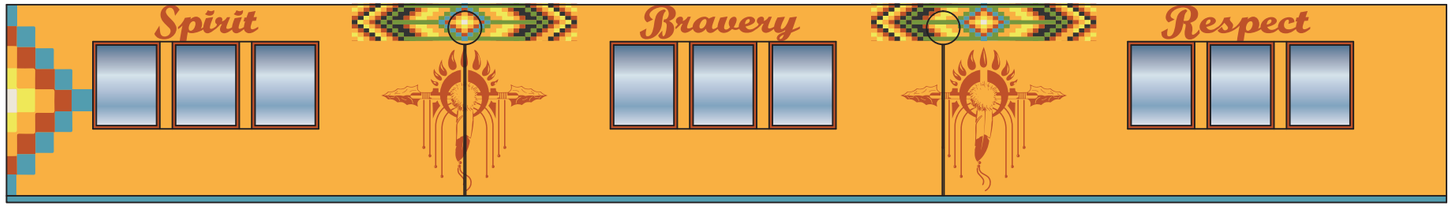

B ELEVATION
Scale: 3/8"-1'-0"

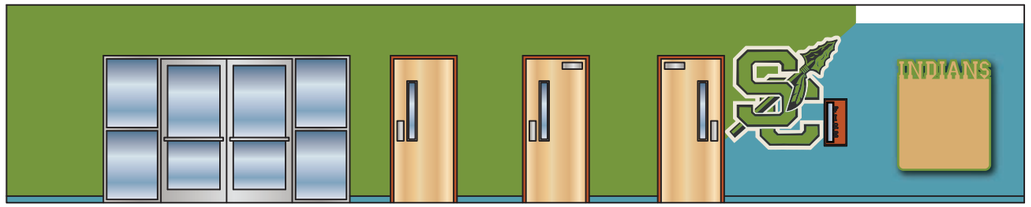

C ELEVATION
Scale: 3/8"-1'-0"

D ELEVATION
Scale: 3/8"-1'-0"

DD ELEVATION
Scale: 3/8"-1'-0"

E ELEVATION
Scale: 3/8"-1'-0"

SEMINOLE COUNTY ELEMENTARY SCHOOL

SERVING AREA ELEVATION 1

LTI | 9192 Tara Boulevard Jonesboro, GA 30236 | 770-478-8803

SEMINOLE COUNTY ELEMENTARY SCHOOL

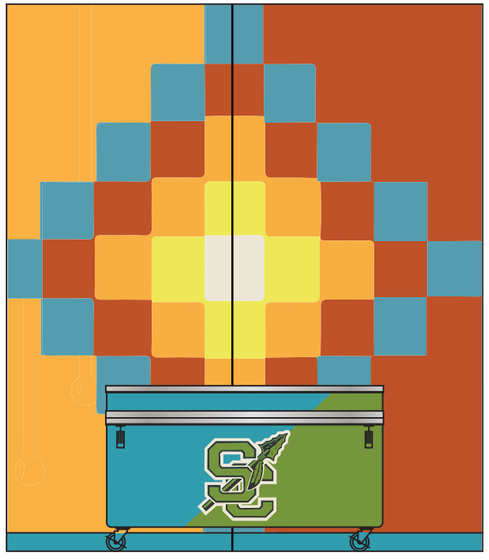

SERVING AREA
ELEVATION 2

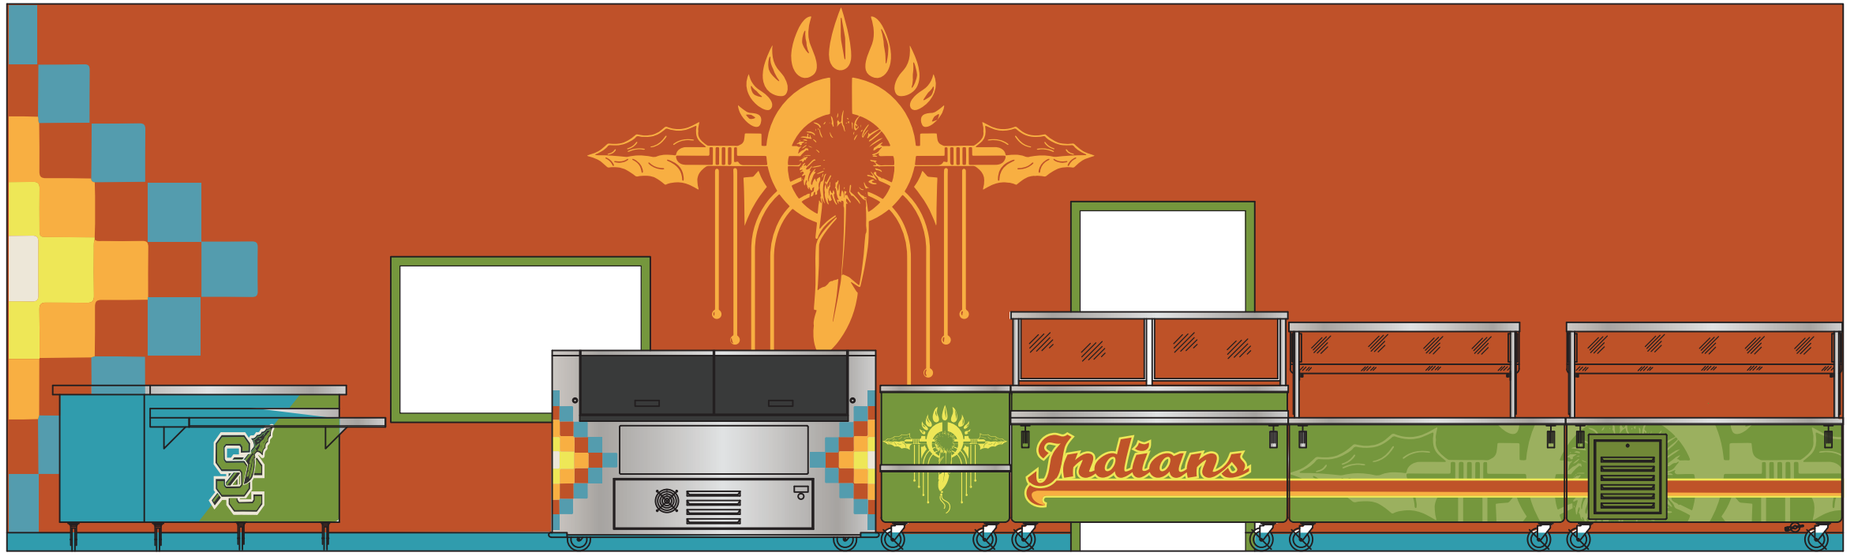

SERVING AREA ELEVATION 3

LTI | 9192 Tara Boulevard Jonesboro, GA 30236 | 770-478-8803

SEMINOLE COUNTY ELEMENTARY SCHOOL

SERVING AREA ELEVATION 4

SEMINOLE COUNTY ELEMENTARY SCHOOL

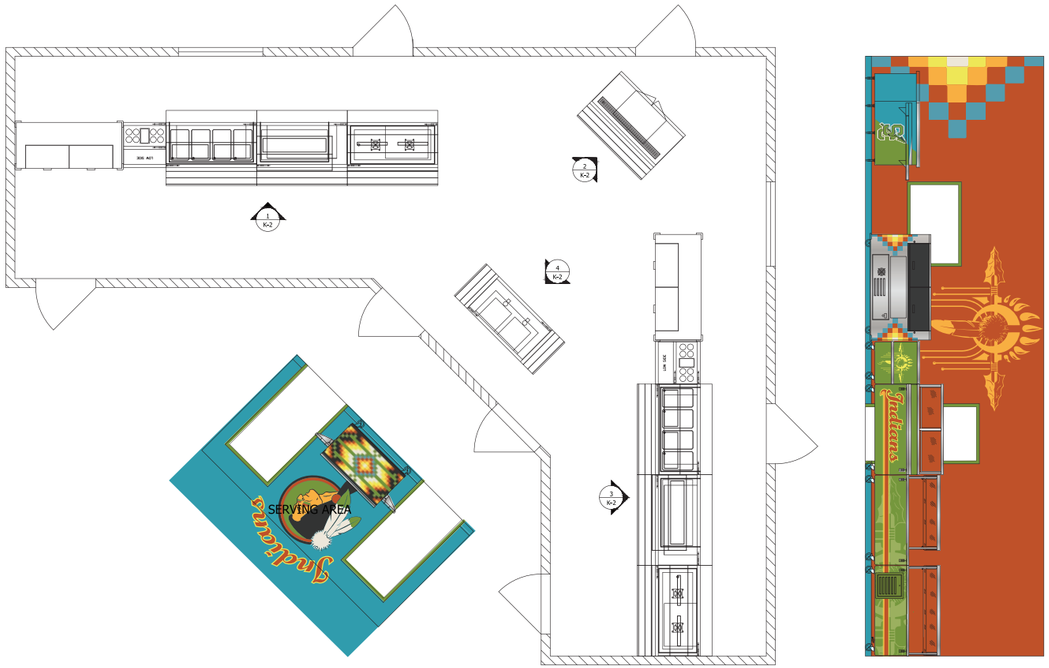

1 ELEVATION
Scale: 1/2"=1'-0"

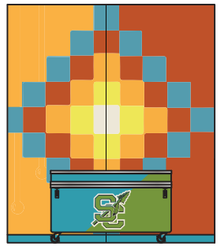

2 ELEVATION
Scale: 1/2"=1'-0"

3 ELEVATION
Scale: 1/2"=1'-0"

4 ELEVATION
Scale: 1/2"=1'-0"

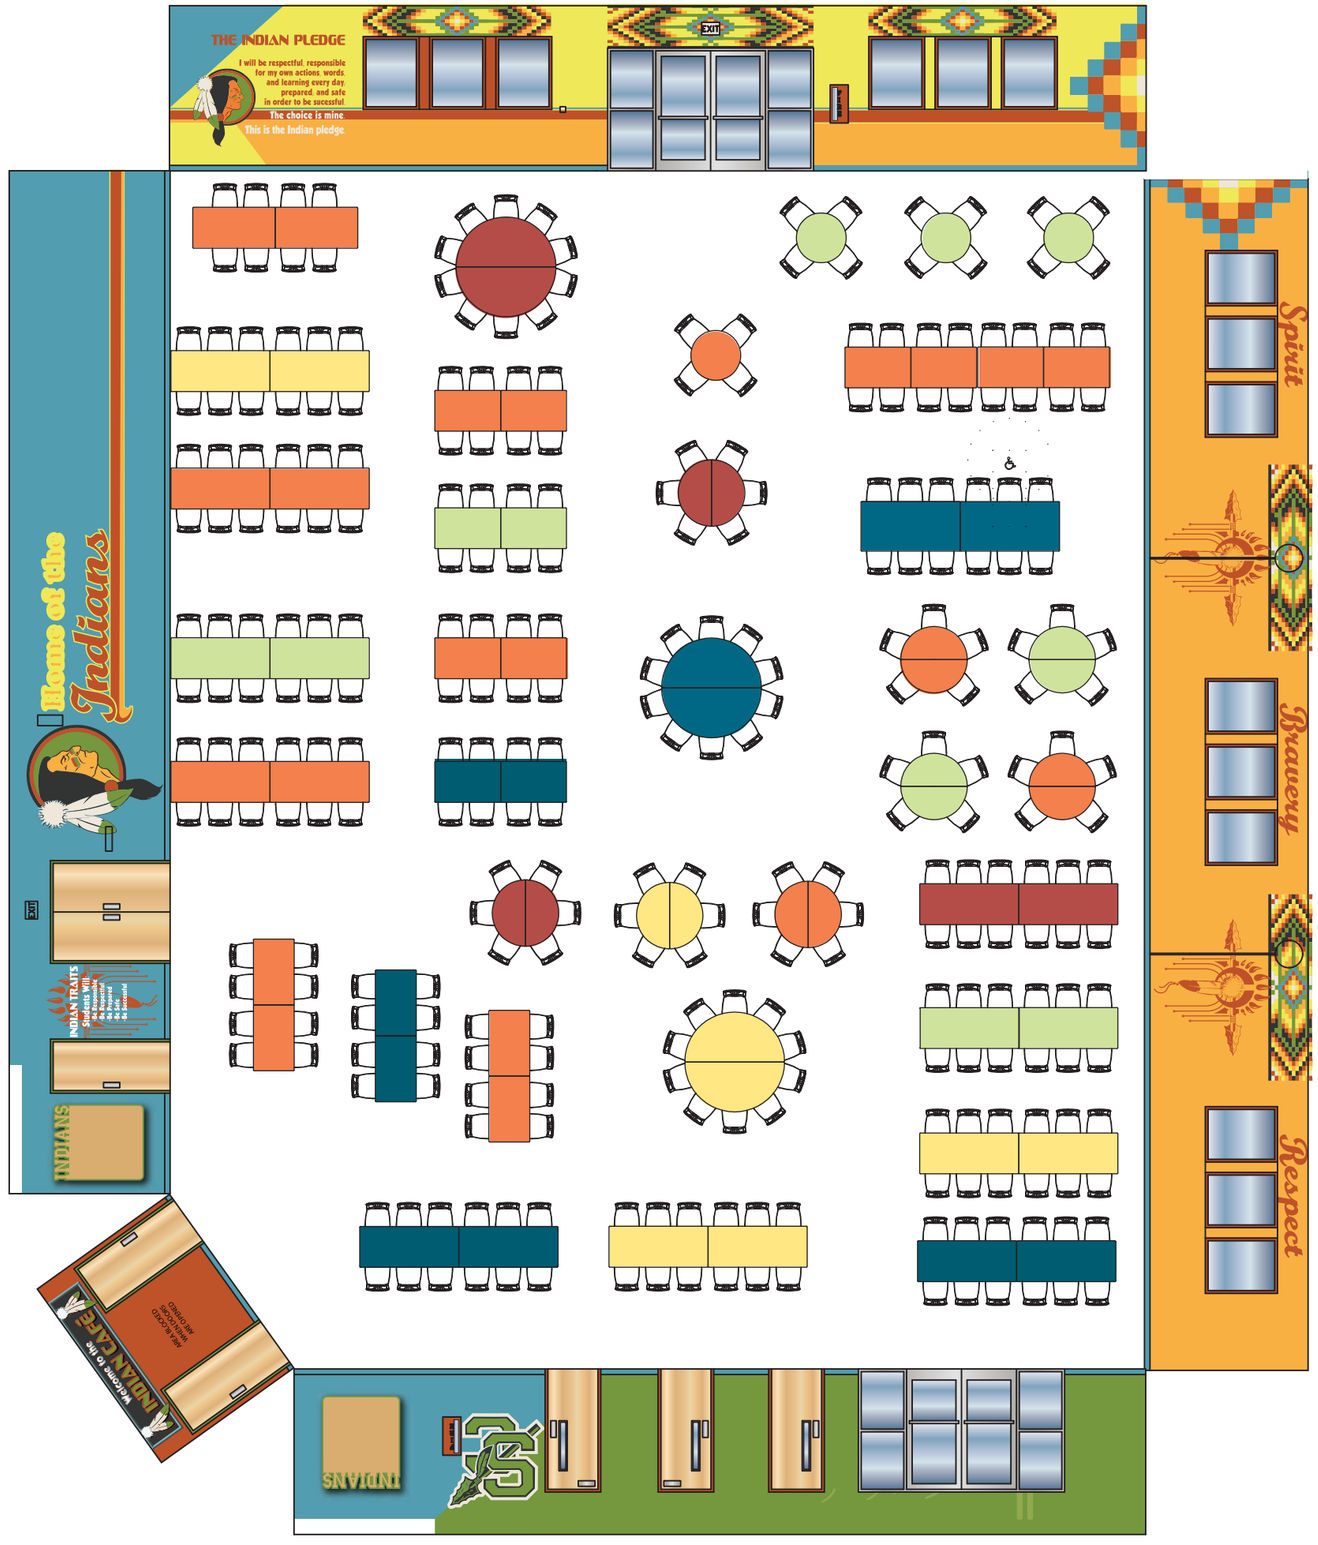
THE INDIAN PLEDGE
I will be respectful, responsible for my own actions, words, and learning every day, prepared, and safe in order to be sucessful.
The choice is mine.
This is the Indian pledge.
EXIT
Home of the Indians
Spirit
Bravery
Respect
INDIANS
INDIANS

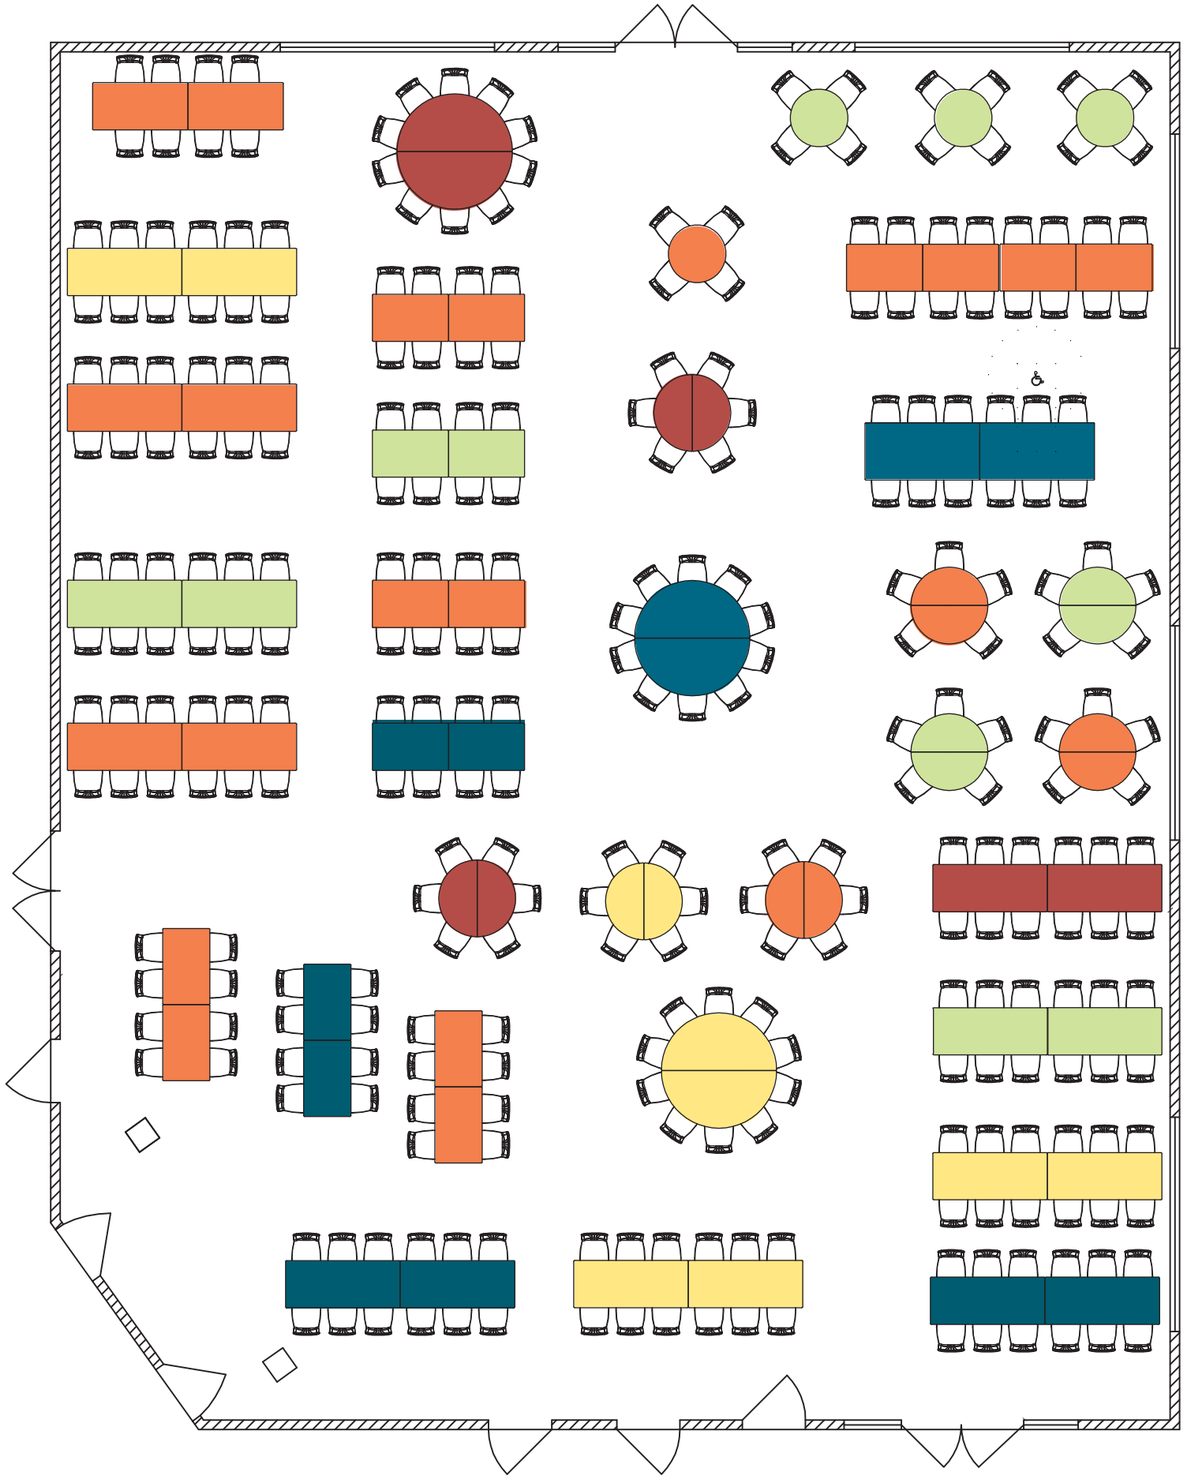

SEATING CAPACITY 300

Wilsonart Laminate
4914-60 Pomegranate

Wilsonart Laminate
4919-60 Blue Agave

Wilsonart Laminate
4918-60 Sprout

Wilsonart Laminate
4915-60 Tangerine

Wilsonart Laminate
4916-60 Sweet Corn

Contact LTI for a Visions makeover,
and we'll start on a design that will engage
your audience and sustain excitement day
in and day out.

LTI, INC.
9192 Tara Boulevard
Jonesboro, GA 30237

P 770 478 8803
T 888 584 2722

info@lowtempind.com
lowtempind.com/visions